

AMBER WERCHON

PROPERTY • PEOPLE



9 Mariner Court Mountain Creek QLD

5 3 2

Stacy Downey of Amber Werchon Property presents to the market, 9 Mariner Court, Brightwater; this expansive family home at the end of a dress circle waterfront cul-de-sac offers two levels of elegant, stylish living and boasts 25 metres water frontage, and is conveniently located within short walking distance to the local school, award-winning tavern, cafes, shops, and parks.

A well-designed floor plan facilitates excellent separation of living; complete with five bedrooms, three bathrooms, three living areas including media room, study nook, galley style central kitchen, north-east facing covered outdoor entertaining plus second covered porch, generous sized laundry, and double lock up garage plus off-street parking on a fully fenced 542m2 block with room for a pool.


[For full version visit the website](https://www.amberwerchon.com.au)

Type : House
Price : \$950,000
Land Size : 542 sqm
View : <https://www.amberwerchon.com.au/4969654>



Amber Werchon
07 5430 0888

<https://www.amberwerchon.com.au>

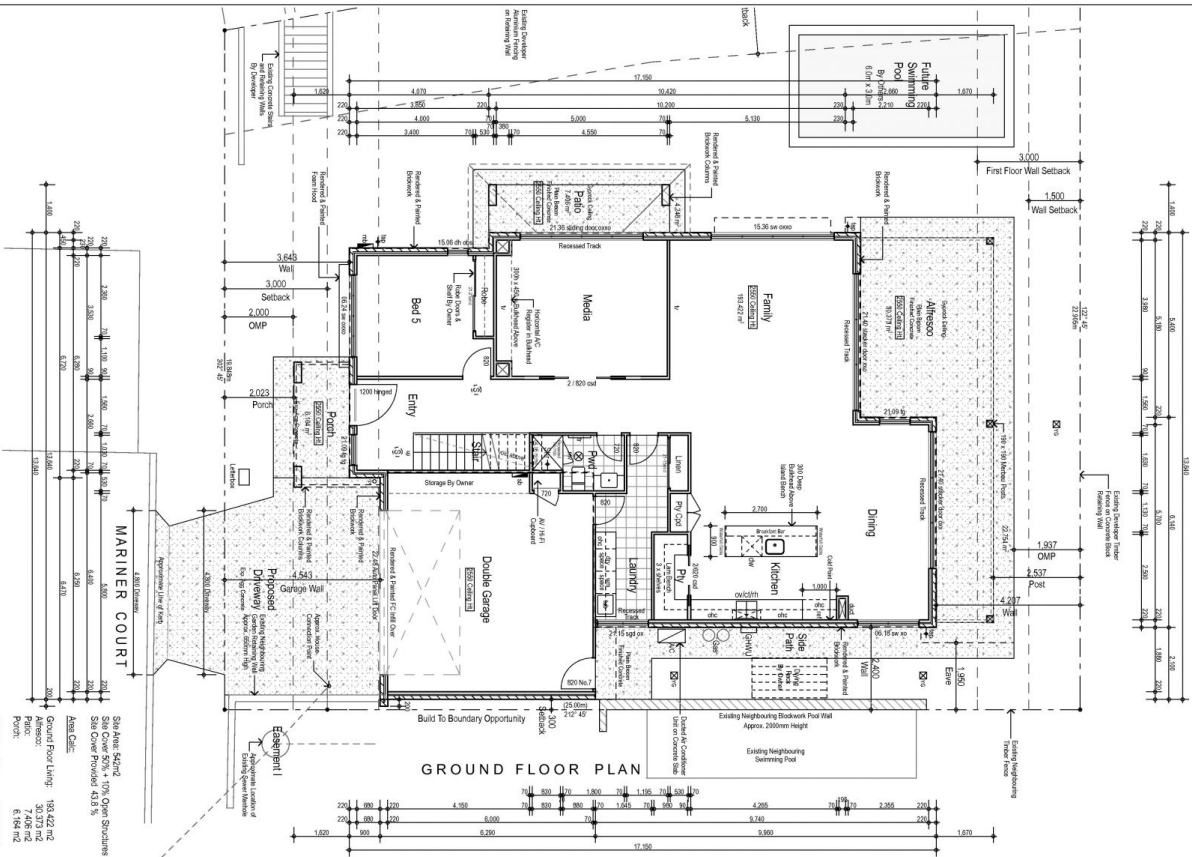

Amendments:


A. Preliminary

Disclaimer:

These preliminary drawings remain the intellectual property of McLachlan Special Projects Pty. Ltd. The ideas and expectations contained within this document are for preliminary purposes only. This is not a contract and is not to be used for construction purposes. Do not use these drawings for any other purpose other than preliminary design development with McLachlan Special Projects Pty. Ltd.

Proposed: New Residence
 For: Geoffrey Glass & Ella Maidens
 At: Lot 5020 Mariner Court - Mountain Creek - QLD

Scale: 1:100 @ A3 Dwg No: SK5020/02 - Ground Floor Plan Adam Maurer: Sales & Design - 0405 474 855

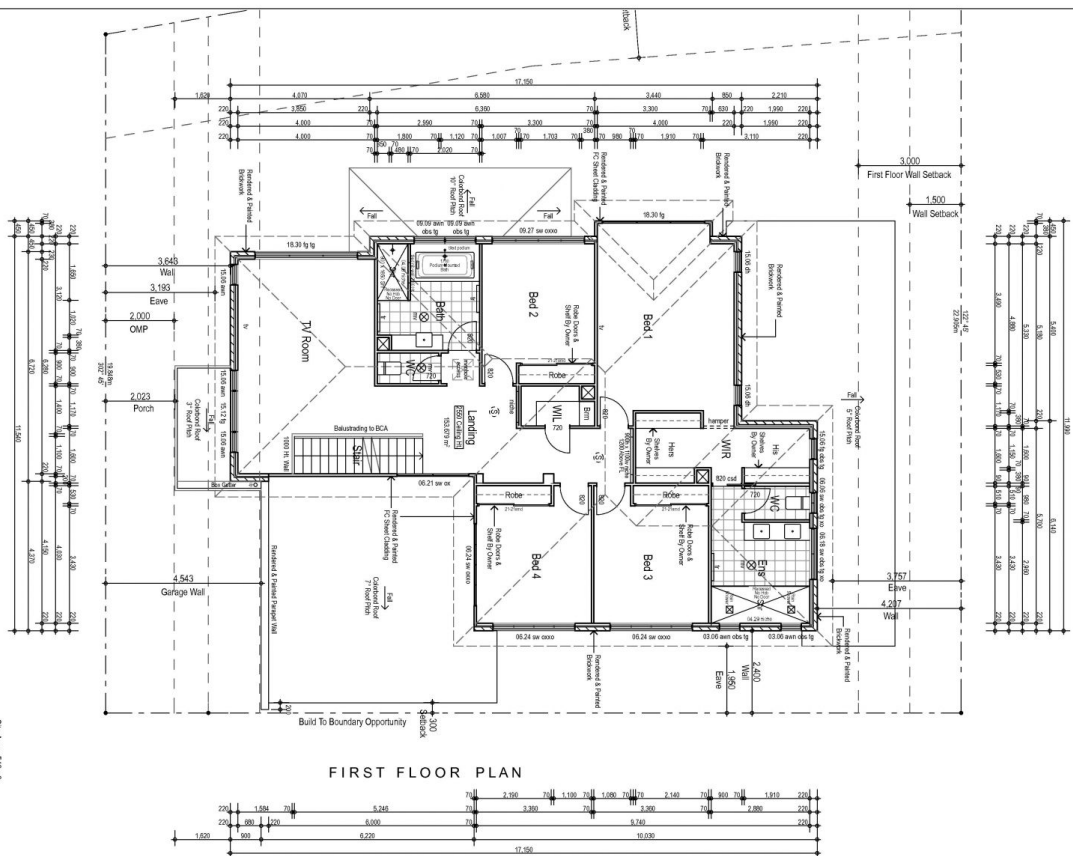

Amendments:

A. Preliminary

Disclaimer:

These preliminary drawings remain the intellectual property of McLachlan Special Projects Pty. Ltd. The ideas and expectations contained within this document are for preliminary purposes only. This is not a contract and is not to be used for construction purposes. Do not use these drawings for any other purpose other than preliminary design development with McLachlan Special Projects Pty. Ltd.

Proposed: New Residence
 For: Geoffrey Glass & Ella Maidens
 At: Lot 5020 Mariner Court - Mountain Creek - QLD

Scale: 1:100 @ A3 Dwg No: SK5020/03 - First Floor Plan Adam Maurer: Sales & Design - 0405 474 855

